
IT IS CRITICAL TO EXISTING TREE SURVIVAL TO PROVIDE PROTECTION DURING CONSTRUCTION. THIS DETAIL WILL BE USED AROUND ONE OF MORE TREES AND WILL PROVIDE PROTECTION FROM CONSTRUCTION EQUIPMENT. NO EXCAVATIONS WITHIN TREE PROTECTION AREAS ALLOWED.

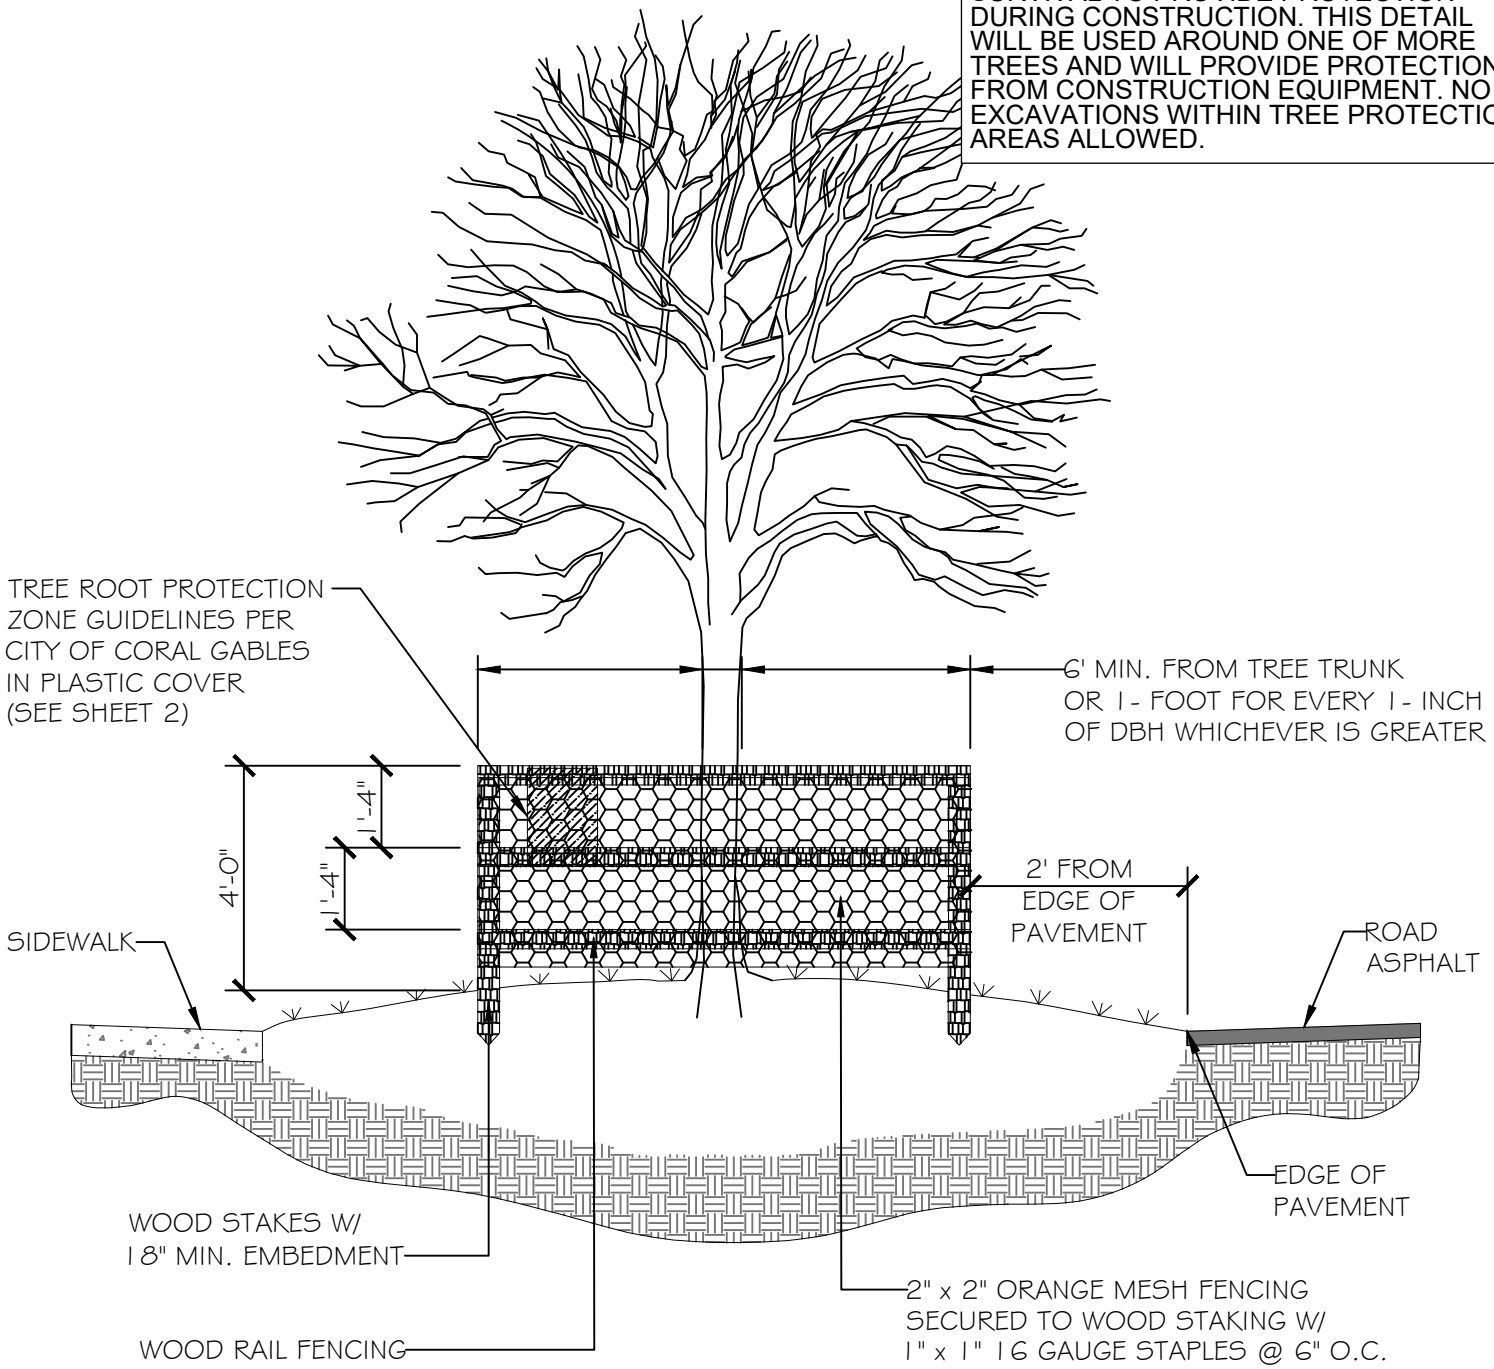


NOTES:

- WOODEN STAKES (2" x 4" x 5' MIN.) ON 5' CENTERS - TO SUPPORT RAIL FENCING.
- BARRIER TO FORM A CONTINUOUS BARRIER AROUND THE TREE OR GROUP OF TREES.
- THREE ROWS OF RAIL FENCING (2" x 4") SPACED EQUALLY TO BE PLACED AROUND ALL EXISTING TREES TO REMAIN AND TO BE ATTACHED W/ $\frac{1}{4}$" x 4-1/2" LAG SCREWS 2- EACH POINT OF CONNECTIONS.
- 2" x 4" MEMBERS MUST BE LEVEL OR PLUMB TO THE GROUND. ALL CONNECTIONS ARE TO BE PERPENDICULAR.
- CONTRACTOR TO INSTALL PROTECTIVE FENCE BARRIER AROUND ALL EXISTING TREES TO REMAIN - AT THE START OF THE PROJECT - FENCE TO REMAIN IN PLACE THROUGHOUT THE DURATION OF THE PROJECT.
- CONTRACTOR SHALL TAKE EXTRA CARE DURING EARTHWORK AND UTILITY OPERATIONS TO PROTECT ALL EXISTING TREES - AND SHALL BE RESPONSIBLE TO REPLACE ANY TREES DAMAGED DURING CONSTRUCTION.

APPROVED: 07-2016 REVISED: 07-2026 SCALE: N.T.S.	DEPT. OF PUBLIC WORKS ENGINEERING DIVISION STANDARD DETAILS	TREE PROTECTION ELEVATION	3-9

IT IS CRITICAL TO EXISTING TREE SURVIVAL TO PROVIDE PROTECTION DURING CONSTRUCTION. THIS DETAIL WILL BE USED AROUND ONE OF MORE TREES AND WILL PROVIDE PROTECTION FROM CONSTRUCTION EQUIPMENT. NO EXCAVATIONS WITHIN TREE PROTECTION AREAS ALLOWED.

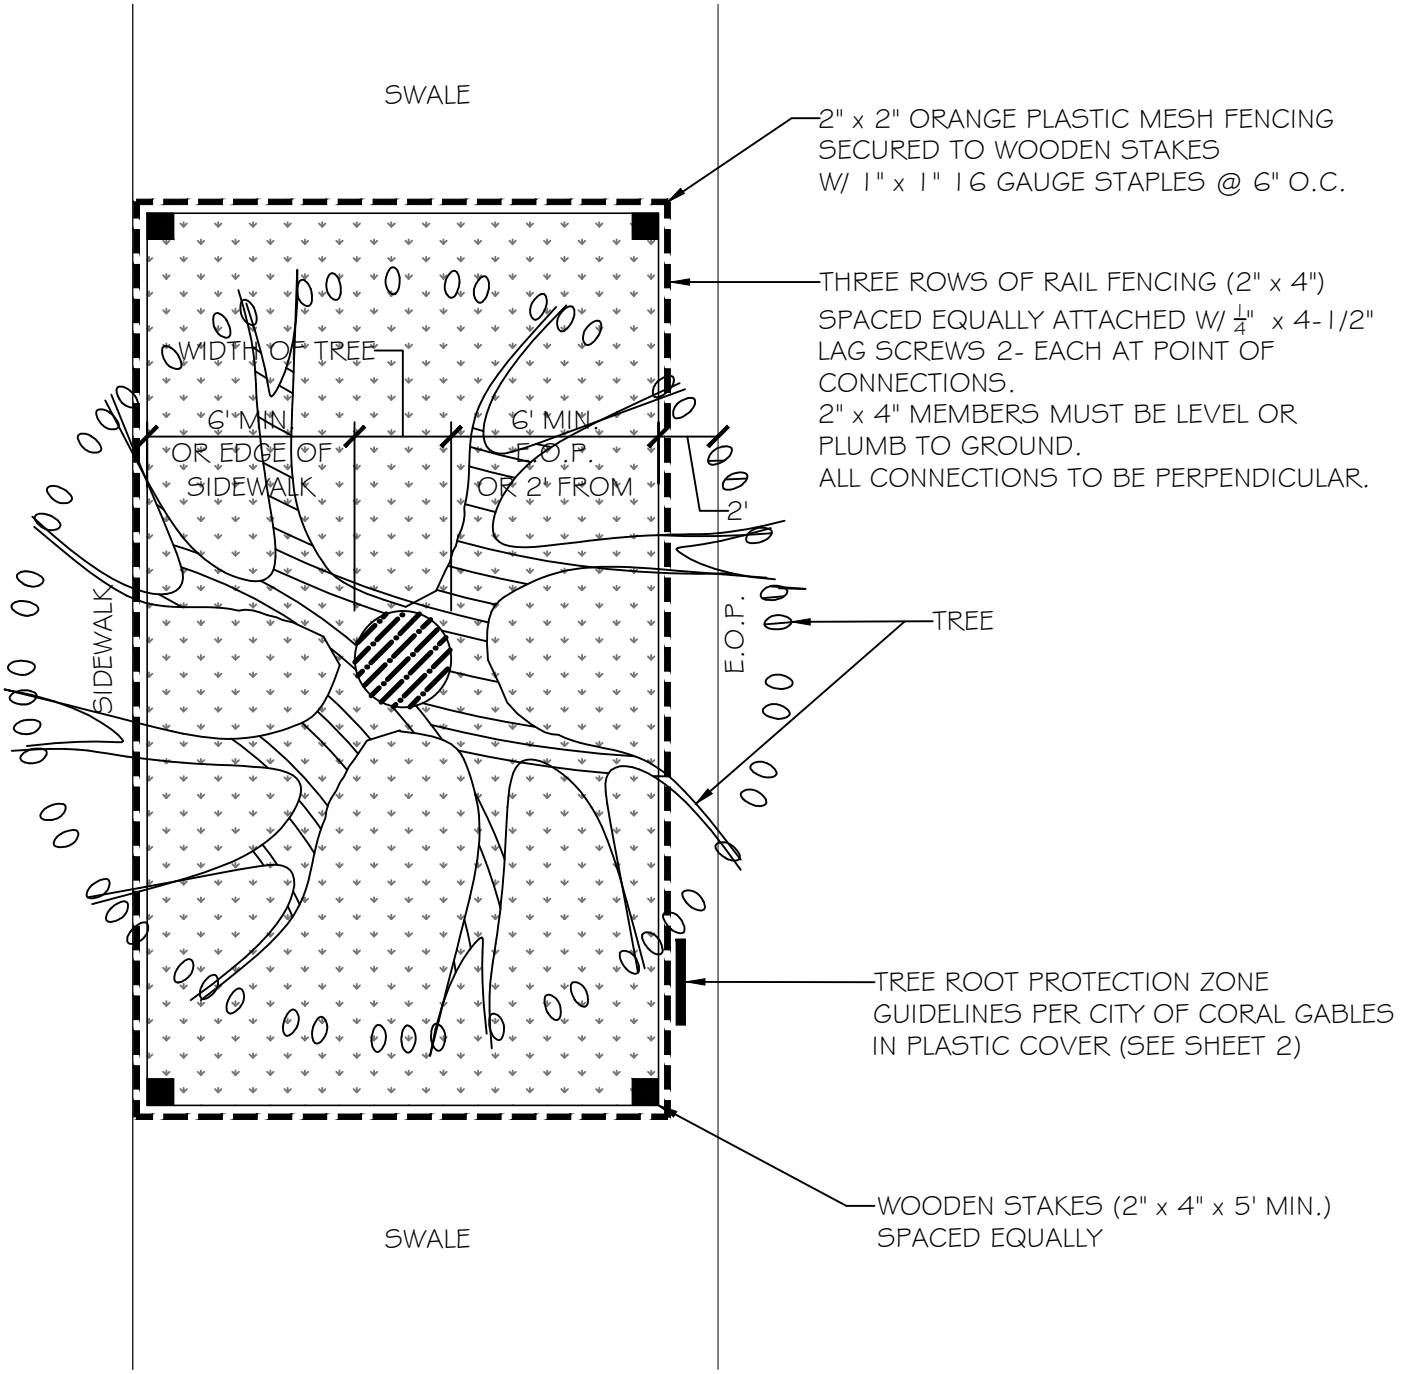

APPROVED: 07–2016 REVISED: 07–2026 SCALE: N.T.S.	DEPT. OF PUBLIC WORKS ENGINEERING DIVISION STANDARD DETAILS	TREE PROTECTION PLAN VIEW	3–10 Page: 50